1 EXISTING NORTHEAST PERSPECTIVE

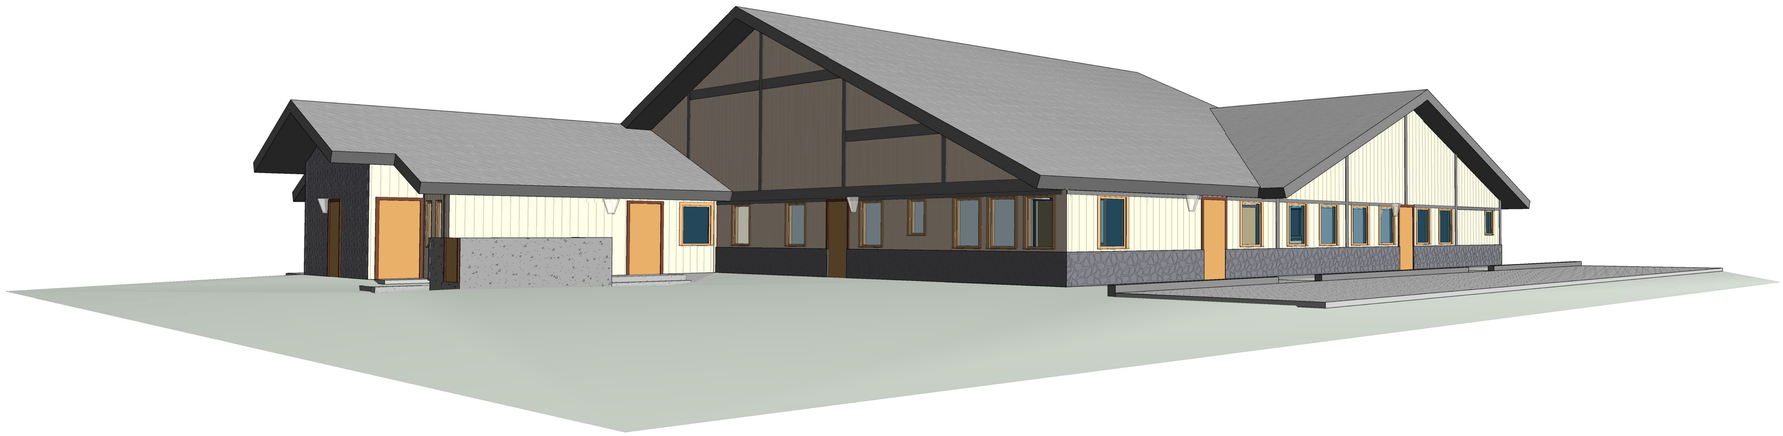

2 PROPOSED NORTHEAST PERSPECTIVE

PROFESSIONAL OF RECORD:

make it right™

hospital building design professionals
55 E. Huntington Dr., Suite 277
Arcadia, CA 91006
PHN: (626) 445-0366
FAX: (626) 445-2947

CONSULTANT:

DELTA	DATE	DESCRIPTION

AGENCY APPROVAL STAMP

PROJECT TITLE

BARTON MEMORIAL HOSPITAL COMMUNITY CLINIC

FACILITY NAME

2201 SOUTH AVENUE
SOUTH LAKE TAHOE, CA
96150

SHEET TITLE

MIR JOB NUMBER: 21037

OSHPD JOB NUMBER: -

SCALE: AS NOTED

PLOT DATE: 1/22/2011 4:36:21 PM

SHEET NUMBER

PS-100

PRESENTATION